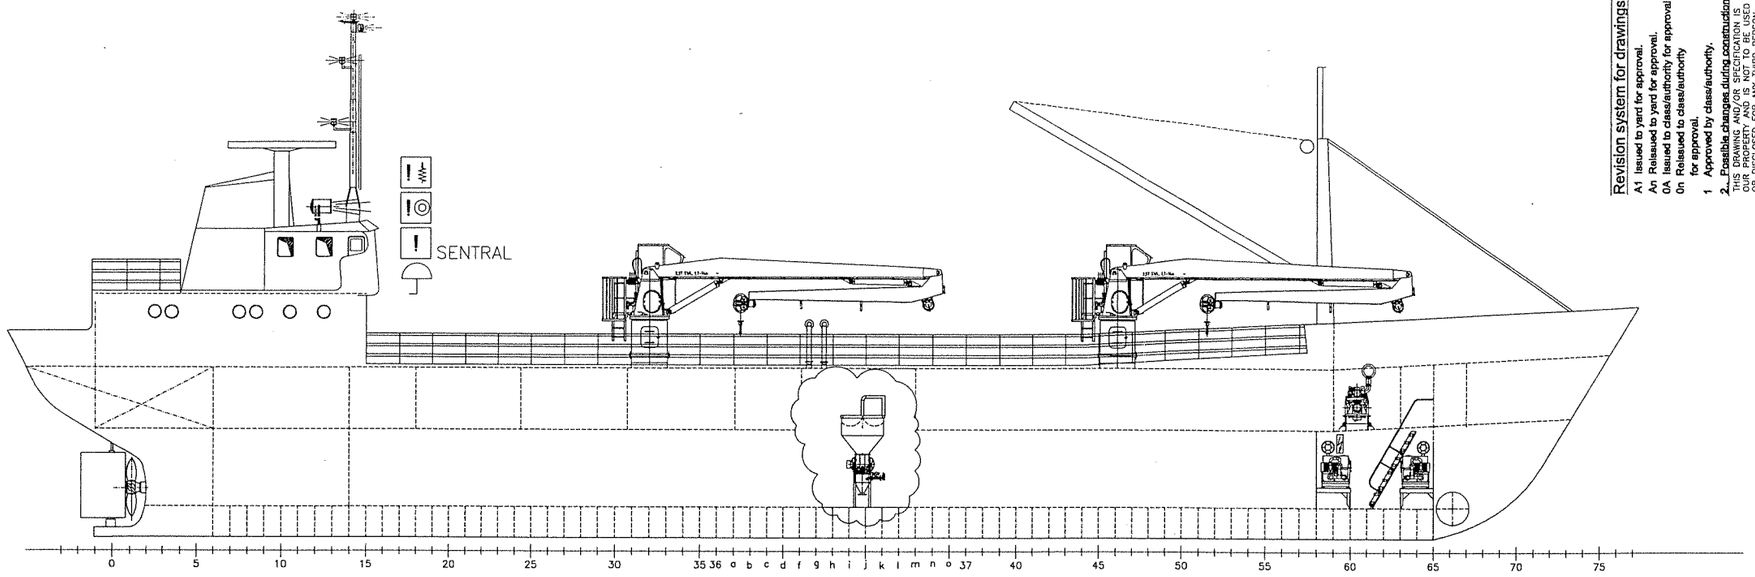

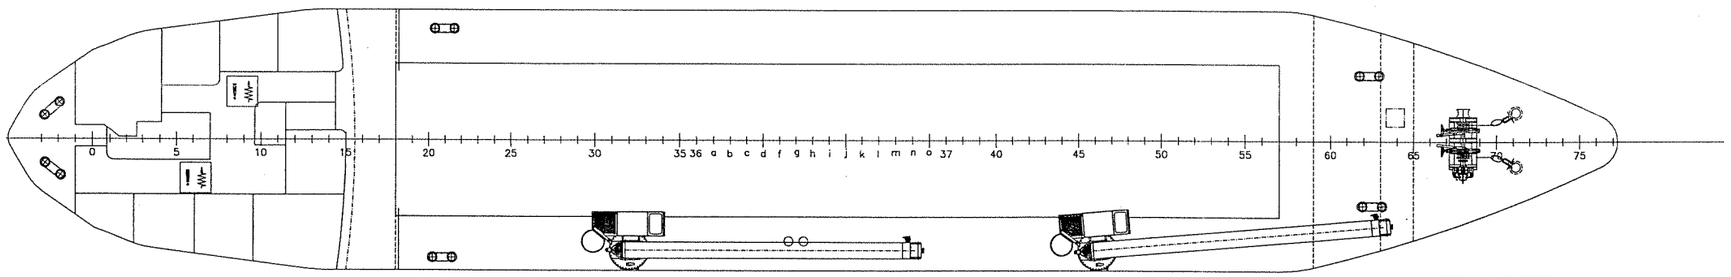

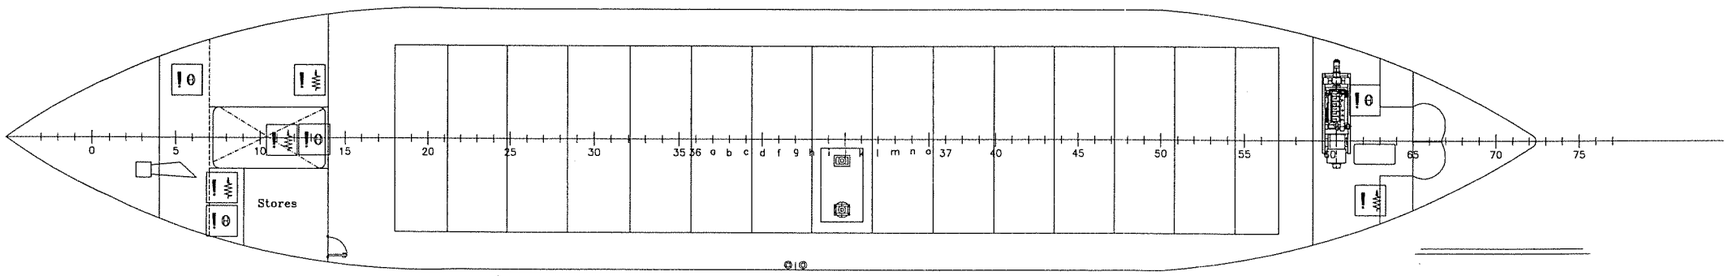

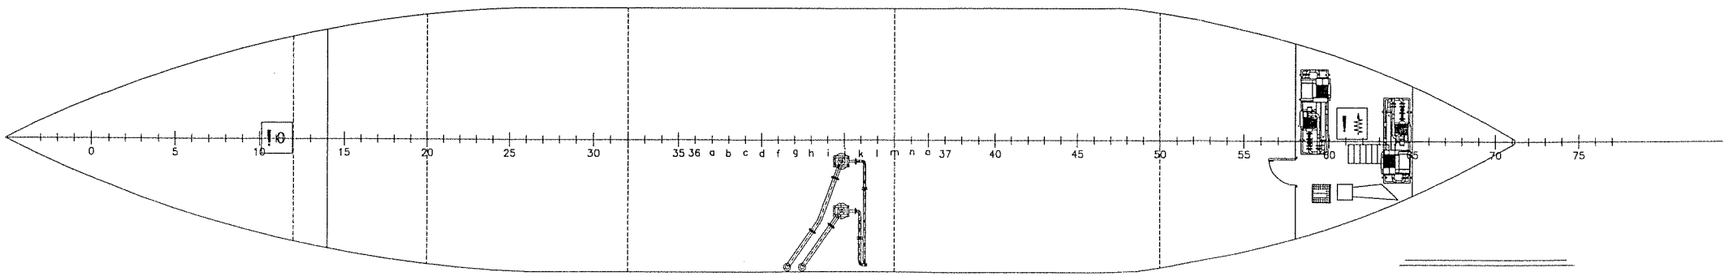

REV.:	DATE:	DESCRIPTION:	REV.:	DATE:	DESCRIPTION:

Revision system for drawings

A1 Issued to yard for approval.
An Released to yard for approval.
0A Issued to class/authority for approval.
0n Released to class/authority for approval.
1 Approved by class/authority.

2 Possible changes during construction.

THIS DRAWING AND/OR SPECIFICATION IS OUR PROPERTY AND IS NOT TO BE USED WITHOUT OUR PERMISSION.

OWNER: | CLASS INST. | AUTHORITY:

APPROVED

ORDER : EISDSVAAG REDERI A/S

YARD No.:

NAME: "EIDSVAAG MARIN"

Atlantconsult as
Industriveien 11B
6517 Kristiansund.N - NORWAY
TLF.:71 58 80 40 TLFAX.:71 58 80 50

SCALE: 1:100

DATE: 25.02.03

DRAWN BY: RH.

CONTROL:

TITLE:

GENERAL ARRANGEMENT

REPLACEMENT FOR:

DRAWING No.: 996-100-001

REV.No.: A1

CADFILE: 996100001

MAIN DIMENSIONS:

LENGTH O.A.	53.45 M
LENGTH P.P.	47,95 M
BREADTH ON FR.	8,50 M
DEPTH TO MAINDECK	3,52 M
DEPTH TO SHELTERDECK	5,514 M
DRAFT	3,90 M
FRAMESPACE	0,55 M

ABB BUILDING SYSTEMS AS
6504 KRISTIANSUND
TELEFON 71 56 54 00

KUNDE LOGO

DATO 30/06/03	KONSTR. O.S.K.	MÅLESTOKK 1/100 %	ABB PROSJEKT NUMMER P1810.00003
DATO 30/06/03	KONTROL. O.S.K.		KUNDE TEGNINGSNUMMER - - -
DATO 30/06/03	GODKJ. O.S.K.		ABB TEGNINGSNUMMER P1810.00003-811-

TITTEL
MS EIDSVAAG MARIN
-
BRANNALARMANLEGG

REV	BESKRIVELSE	DATO	SIGN.
- -	- - -	- - -	- - -

REFERANSETEGNING - - -

UTSKRIFT DATO 30/06/03

DOKUMENT NUMMER - - -